| Station | –Y (Northings) | –X (Eastings) | Heights | Class of Beacons | | |
|---|---|---|---|---|---|---|
| P1 | 140 198.91 | 18 068.53 | | I.P.U. | OLD | F/R No. 450/3 |
| P2 | 140 143.46 | 18 068.66 | | " | " | " " |
| A5 | 140 195.09 | 18 071.02 | | I.P.C. | " | " " |
| A6 | 140 200.61 | 18 093.32 | | " | " | " " |
| G8 | 140 146.90 | 18 070.11 | | " | " | " " |
| G9 | 140 154.14 | 18 053.32 | | " | " | " " |
| M1 | 140 150.53 | 18 061.72 | | I.P.C | NEW | |
| M2 | 140 197.85 | 18 082.17 | | " | " | |

| Line | Bearings | Distance |
|---|---|---|
| | | |

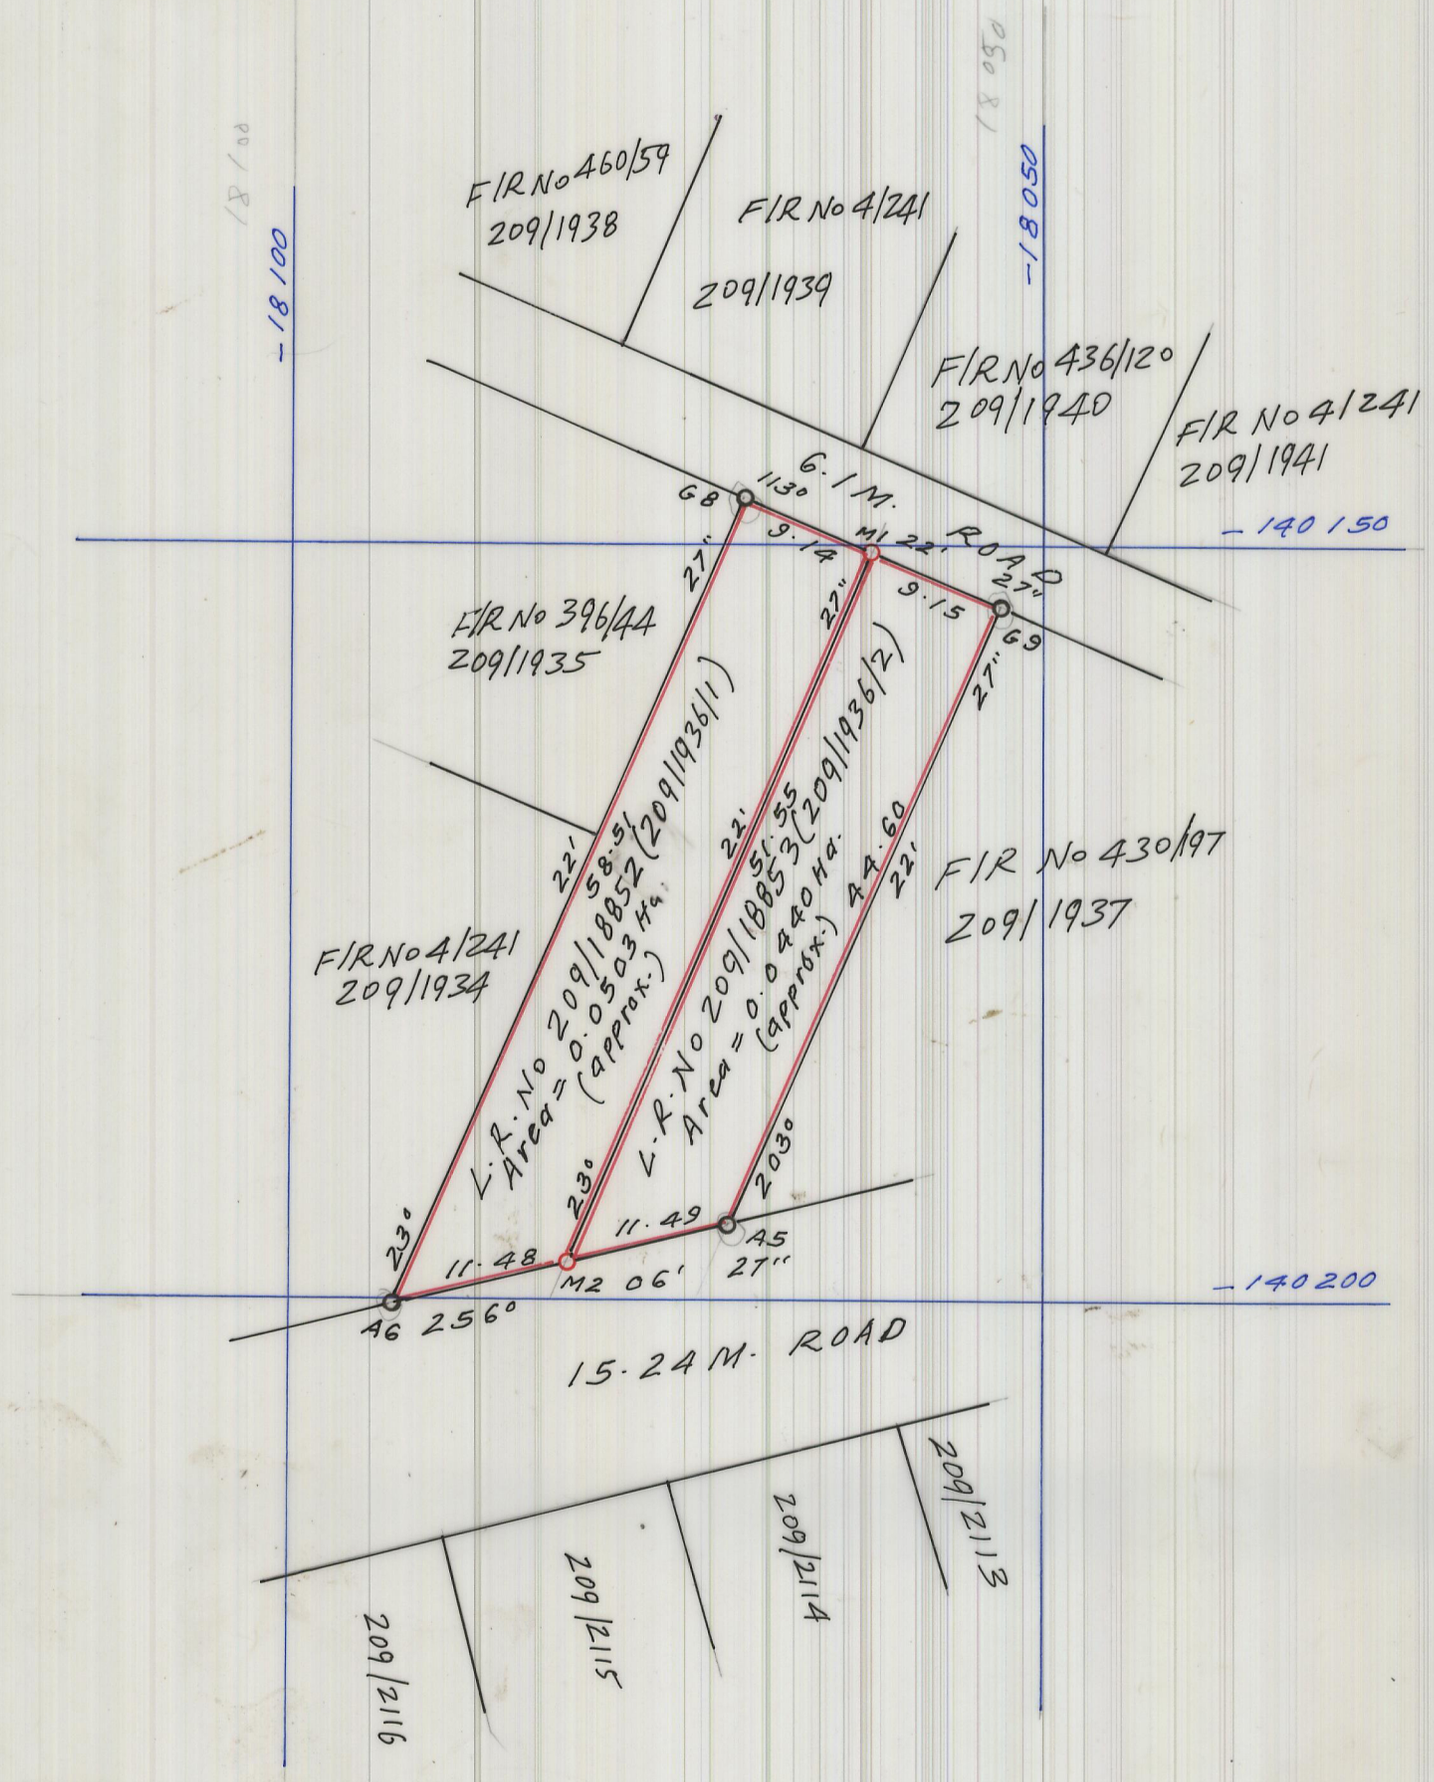


I certify that all the work done in the field and in the office by my approved assistant Job Kagwongo has been carried out under my full direction and I take full responsibility for all the work so performed.

Licenced Surveyor

I hereby certify that I, in person, made, and on the ..... 20... completed the survey represented by this plan, on which are written the bearings and the lengths of lines surveyed by me, and that the survey has been executed in accordance with the existing regulations and with the approved scheme.

Letter No. Lot 24500/49 of 22.07.08

L.K. Gitau
Surveyor

F/R Nos 4/241, 450/3, 396/44, 460/59
430/197, 340/21, 436/120

SCALE 1:500

Plot/Parcel No. L.R. No. 209/18852-3 (209/1936/1-2)
Ref. Map/R.I.M. S.A. 37/G.II.d.2(148/4)
Registration Block
Registration District NAIROBI AREA
Locality City of Nairobi

| Registration | Transaction | Authentication | Date | Records | Date |
|---|---|---|---|---|---|
| Date Recieved 3.9.2008 | Provisional Approval 24500/49 OF 22.7.2008 | Examined Simiyu J.W. | 16/10/08 | Traced | |
| File Referrence No. CT148/7/108 | Final Approval | Approved S Muwanili | 21.10.08 | Compared | |
| Computations 56437 | | Authenticated L Wathiomb o | 22.10.08 | Cadastral Sheet NE24A | 19/8/2009 |
| Field Book No. WITH COMPS | Charted by J.O. Miduda | for Director of Surveys | | R.I.M. | |

Folio No. 480

Register No. 184