CR 237/42/31

Co-ordinates Referred to: Equator and 37° E.
Units. Metres

Station	-Y (Northings)	-X (Eastings)	Heights	Class of Beacon	
GK4	149 666.05	10 614.84		I. P. C. U.	Old.
TM5	149 781.73	10 777.85		"	"
K4	150 099.73	10 477.67		I. P. C.	"
P1	150 168.71	10 553.79		"	"
P2	150 249.18	10 712.23		"	"
P8	150 193.24	10 778.18		"	"
P9	150 058.05	10 633.08		"	"
P10	150 042.15	10 616.00		"	"
P11	150 027.81	10 620.42		"	"
P12	150 025.82	10 624.17		"	"
P16	149 863.72	10 674.08		"	"
P18	149 796.62	10 742.78		"	"
P19	149 953.33	10 520.67		"	"
Rd108	149 657.83	10 607.48		"	"
Rd108x	149 670.62	10 603.72		"	"
M1	149 692.99	10 628.40		I. P. C.	New
M2	149 985.67	10 555.38		"	"
M3	150 136.14	10 517.85		"	"
K4x	150 119.12	10 471.97		I. P. C.	Old
P17	149 806.71	10 753.92		I. P. C.	Old

} F/R No. 337/47

} FR 337/47

NB Truncation at P18 = 7.50m

Form No. 2

Line	Bearing	Distance
P18a-P18b	01 04 13"	10.28
P9 - P10	227 01 36	23.33
P10 - P11	162 53 07	15.00
P11 - P12	117 53 07	4.24

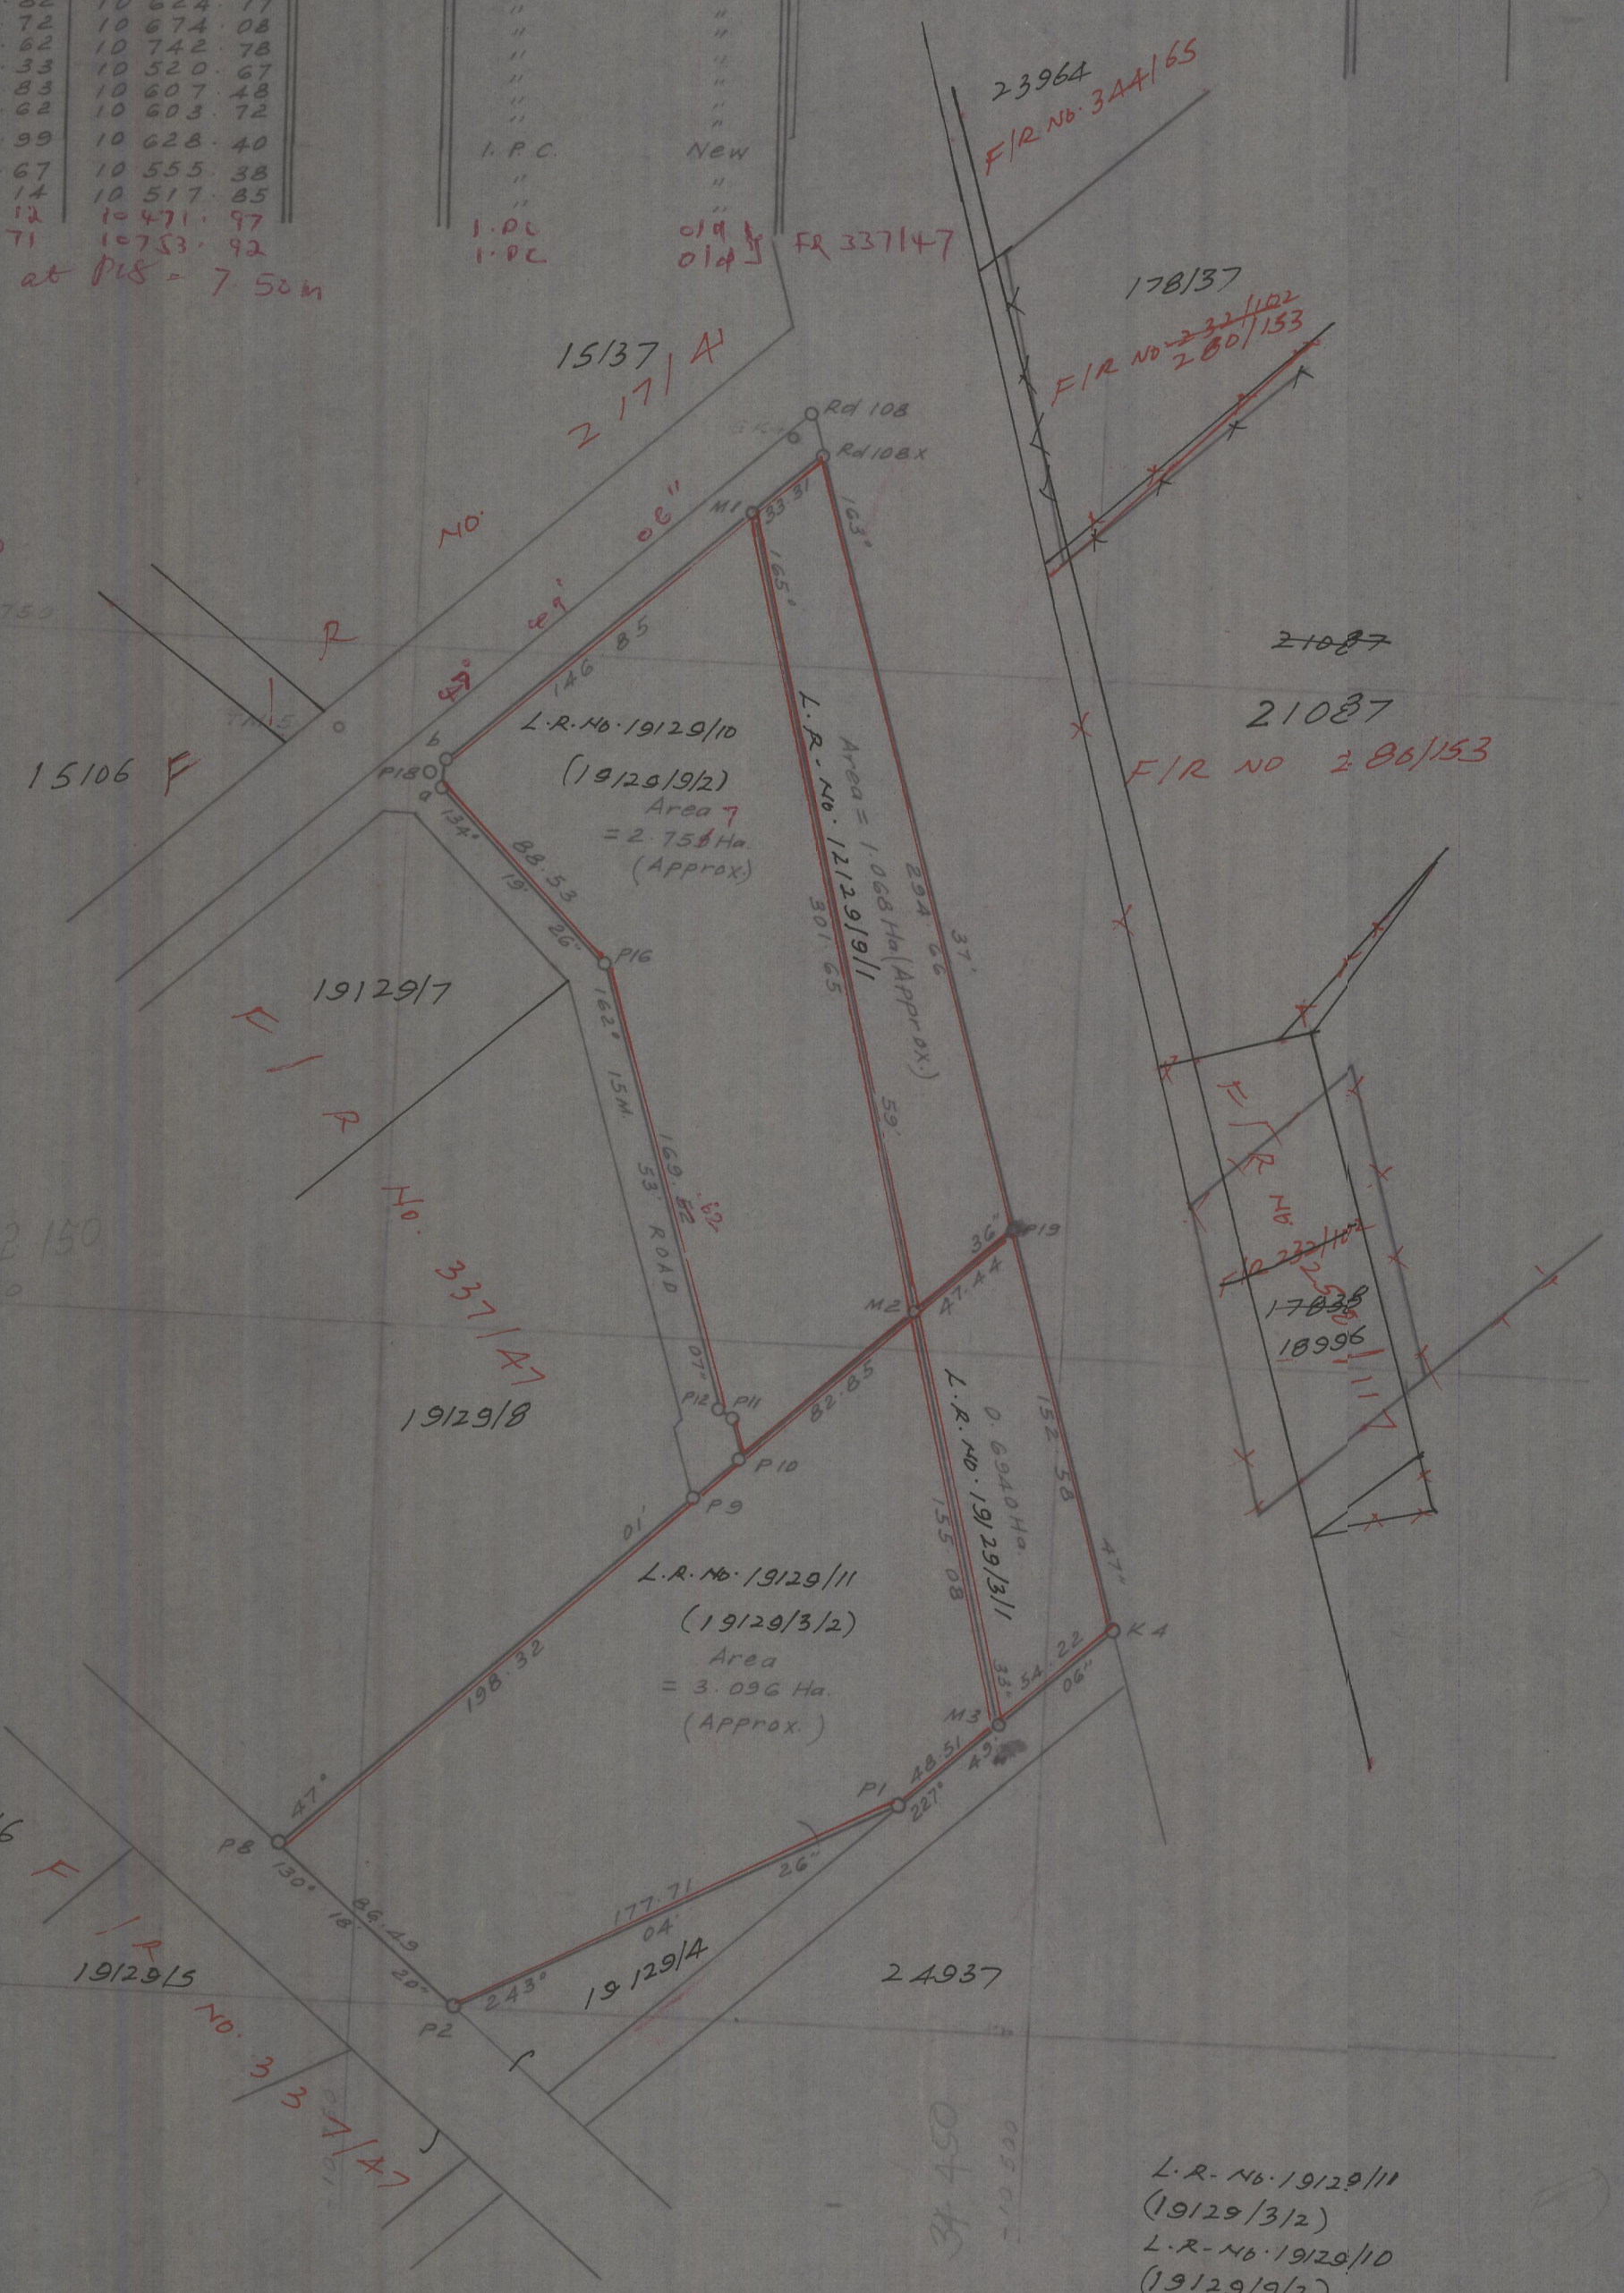

I hereby certify that I in person, made and completed the survey represented by this plan on which are written the bearings and lengths of the lines surveyed by me and that the survey has been executed in accordance with the existing regulations and with the approved scheme.
Letter No. 140219/35 of 4-7-08

O.M. WAINAINA
Licensed Surveyor

SCALE: 1:2,500

Plot/Parcel No. .....
Ref. Map/ R.I.M. S.A. 37/G.D. 45(148/A)
Registration Block .....
Registration District Nairobi Area
Locality City of Nairobi

F/R No. 337/47, 280/153, 232/102

Registration	Transactions	Authentication	Date	Records	Date
Date Received 18.7.08	Provisional Approval	Examined by f. mugo	29/7/08	Traced by	
File Reference CR237/42/31	Final Approval	Approved by C. Muchoki	30/7/08	Compared by	
Computations No. 56283		Authenticated by	31.7.08	Cadastral Sheet SE/G	15/9/08
Field Book No. W.C.	Charted by Sabina	for Director of Surveys		R.I.M.	

Folio No. 480
Register No. 57